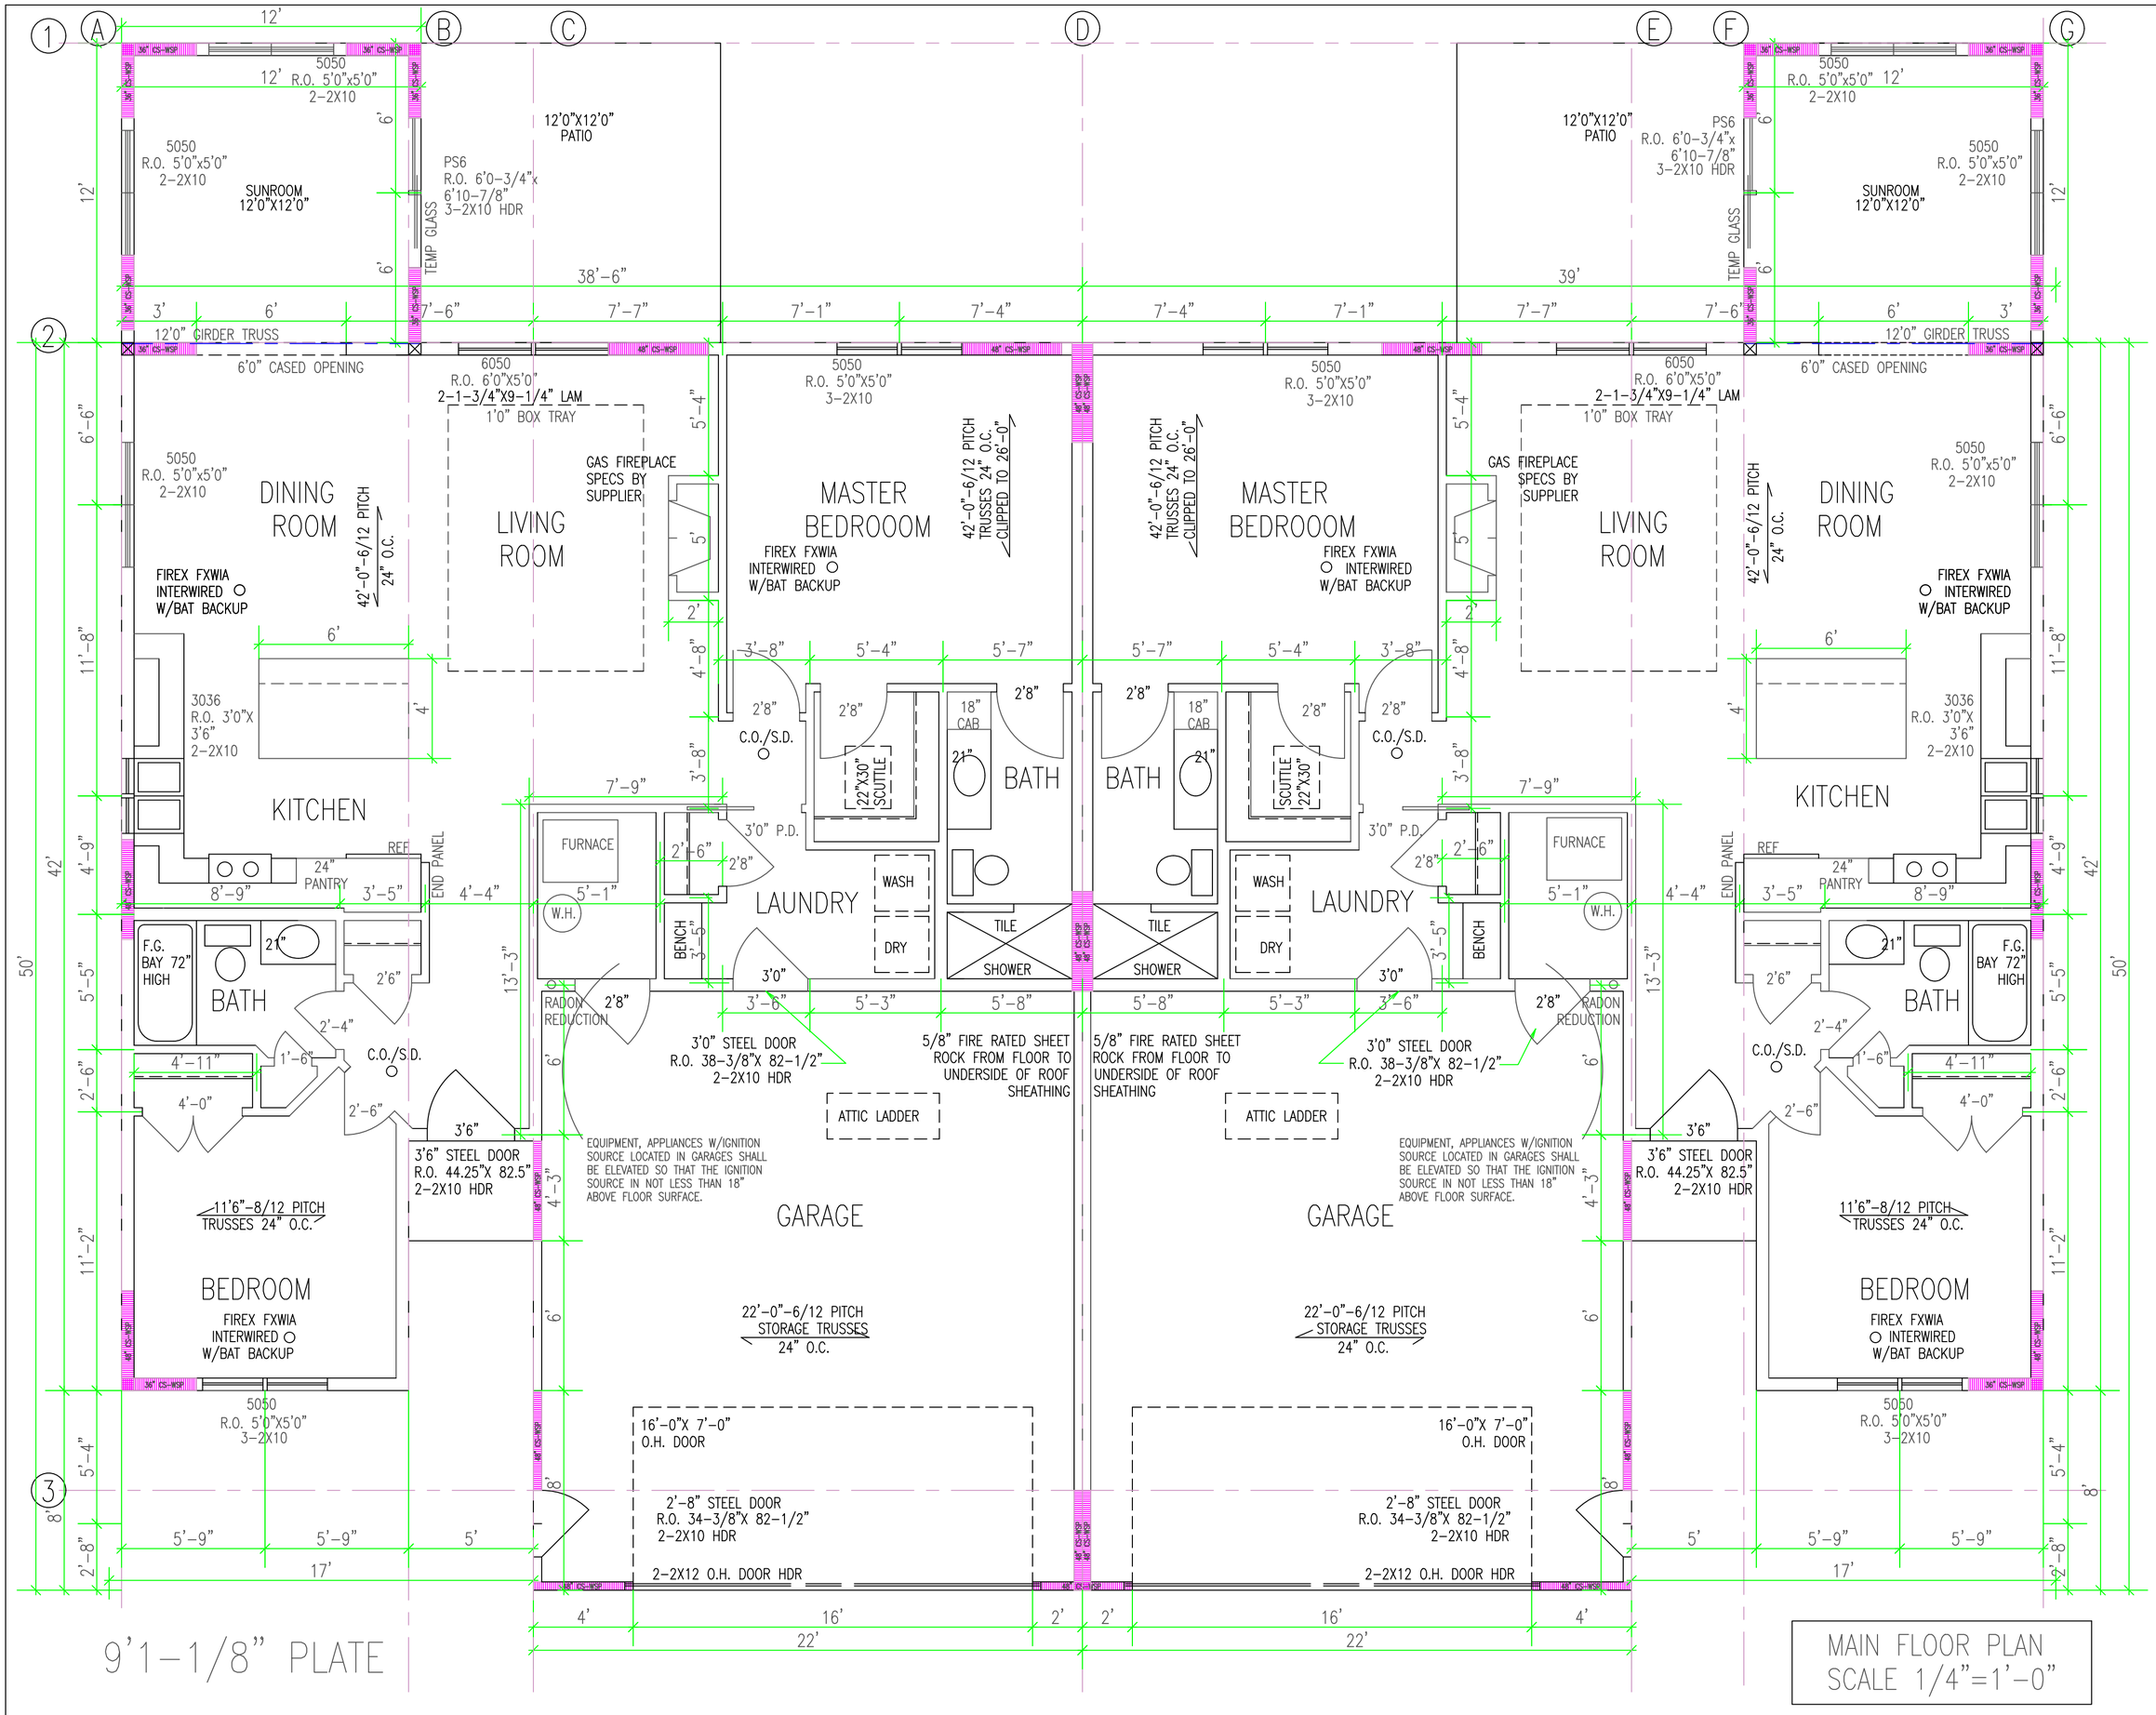

MAIN FLOOR PLAN
SCALE 1/4"=1'-0"

BIGELOW HOMES
4057 28TH STREET NW #100
ROCHESTER, MN 55901

THESE DRAWINGS HAVE BEEN PREPARED USING INFORMATION PROVIDED BY THE CUSTOMER/CONTRACTOR WHO IS SOLELY RESPONSIBLE FOR THE ACCURACY OF THE INFORMATION PROVIDED. THE DRAWINGS ARE NOT A SUBSTITUTE FOR PERMIT DRAWINGS PREPARED BY A CONTRACTOR OR ARCHITECT AND MAY NOT MEET NORMAL CONSTRUCTION STANDARDS AND LOCAL CODES AND PRACTICES. BEFORE STARTING CONSTRUCTION, THE CUSTOMER SHOULD CONSULT A CONTRACTOR OR ARCHITECT TO DETERMINE IF THE DRAWINGS NEED TO BE CHANGED TO SATISFY: 1.) STATE OR LOCAL BUILDING CODES OR REGULATIONS; 2.) PROJECTS STRUCTURAL REQUIREMENTS; 3.) EXISTING CONDITIONS SPECIFIC TO PROJECT OR PROJECT SITE. CONSULT LOCAL BUILDING OFFICIALS TO DETERMINE IF A BUILDING PERMIT IS REQUIRED. WE ASSUME NO RESPONSIBILITY FOR CLAIMS OR DAMAGES ARISING FROM ERRORS, OMISSIONS, DEFICIENCIES, IMPROPER CONSTRUCTION, OR DEFECTS OF THE DRAWINGS.

ACKNOWLEDGED BY: CUSTOMER/CONTRACTOR SIGNATURE DATE

CONTRACTOR: BIGELOW HOMES
OWNER: BIGELOW-VOIGT 2

DRAWN BY:	L.J.
DATE:	12.13.21
SQ. FT.	1359.0
SCALE:	NOTED
SHEET:	A02
	BIGELOW HOMES